


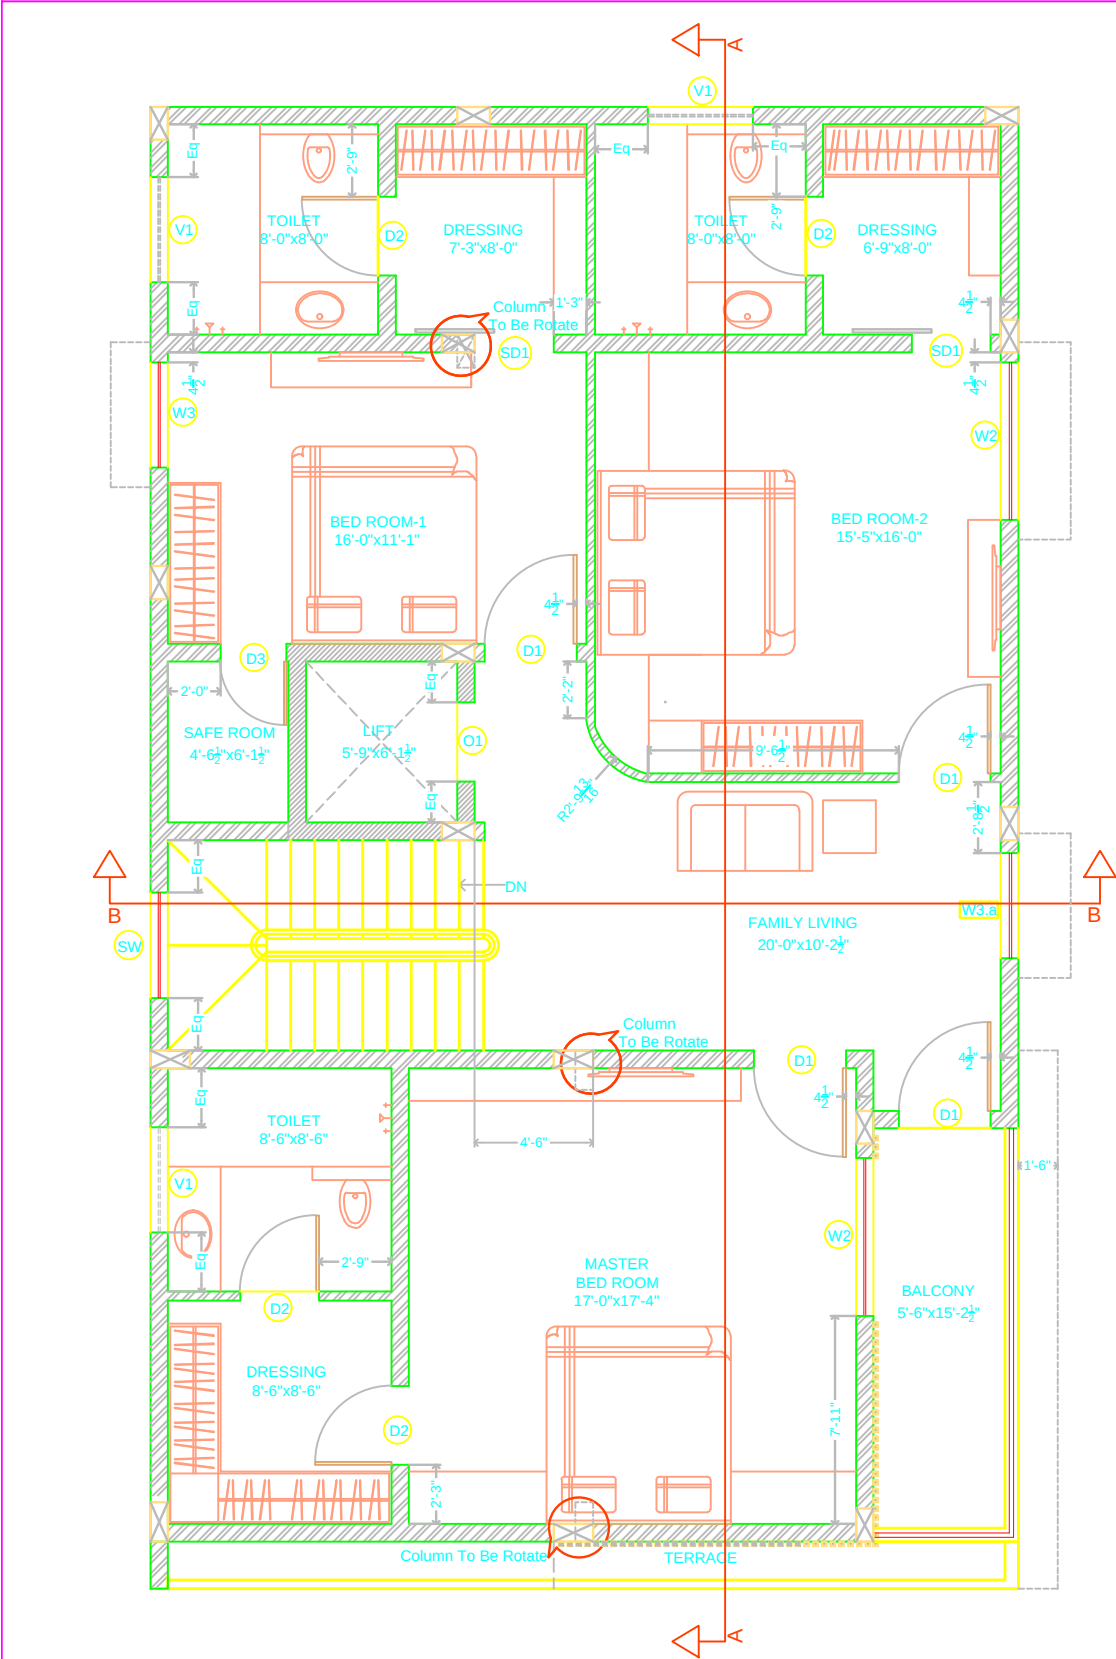

JOINERY DETAIL :-

DOOR SCHEDULE:

NAME	DESCRIPTION	SIZES	Nos.
MD	T.W. FRAME AND SHUTTERS AS PER DESIGN.	4'-0"x8'-0"	-
PD	T.W. FRAME AND SHUTTERS AS PER DESIGN.	4'-6"x8'-0"	-
D1	T.W. FRAME AND SHUTTERS AS PER DESIGN.	3'-6"x8'-0"	4
D2	T.W. FRAME AND SHUTTERS AS PER DESIGN.	3'-0"x8'-0"	4
D3	T.W. FRAME AND SHUTTERS AS PER DESIGN.	2'-6"x8'-0"	1
FD1	T.W. FRAME AND SHUTTERS AS PER DESIGN.	12'-0"x8'-0"	-
SD1	SLIDING DOOR	3'-0"x8'-0"	2
O1	OPEN	3'-0"x7'-0"	1
O2	OPEN	3'-6"x8'-0"	-

WINDOW SCHEDULE:

NAME	DESCRIPTION	SIZES	SILL	Nos.
W1	T.W. FRAME AND SHUTTERS AS PER DESIGN.	12'-0"x7'-0"	1'-0"	-
W2	T.W. FRAME AND SHUTTERS AS PER DESIGN.	6'-0"x5'-6"	2'-6"	2
W3	T.W. FRAME AND SHUTTERS AS PER DESIGN.	4'-0"x5'-6"	2'-6"	1
W3.a	T.W. FRAME AND SHUTTERS AS PER DESIGN.	4'-0"x7'-0"	1'-0"	1
W4	T.W. FRAME AND SHUTTERS AS PER DESIGN.	2'-6"x5'-6"	2'-6"	-
W4.a	T.W. FRAME AND SHUTTERS AS PER DESIGN.	2'-6"x7'-0"	1'-0"	-
KW	T.W. FRAME AND SHUTTERS AS PER DESIGN.	4'-0"x4'-0"	4'-0"	-
V1	T.W. FRAME AND SHUTTERS AS PER DESIGN.	4'-0"x2'-0"	B.LINTEL	3

GOOD FOR CONSTRUCTION

PROJECT TITLE :-

PROPOSED RESIDENCIAL VILLA FOR
M/s.GREEN FIELDS AT COIMBATORE

DWG BY

MUTHU

VILLA -A.1 TO -A.8
TYPICAL FIRST FLOOR
WORKING DRAWING

JOB NO

DRG NO

SCALE

DATE

GK-01

A-101

NOT TO
SCALE

22-08-2025

CUBISM
ARCHITECTS & INTERIORS
Ar.PRASANN PARVATIKAR
Ar.ROOPASHREE PARVATIKAR
#20, 1st FLOOR, 2nd STREET,
PETHICHETIPURAM EAST,
RAYAPURAM TIRUPUR: 641 601
TELEFAX: (0421) 4326414